Tiverton Wastewater District

Tiverton, Rhode Island

Figure 10

Proposed Sewer Service Year 1 Project

Legend

- Existing Sewer Pump Station
- Existing Sewer Manhole
- Existing Gravity Sewer
- Existing Sewer Forcemain
- Riverside Area
- Robert Gray Area

Updated April 2, 2015

North

0 200 400 800 Feet

AECOM

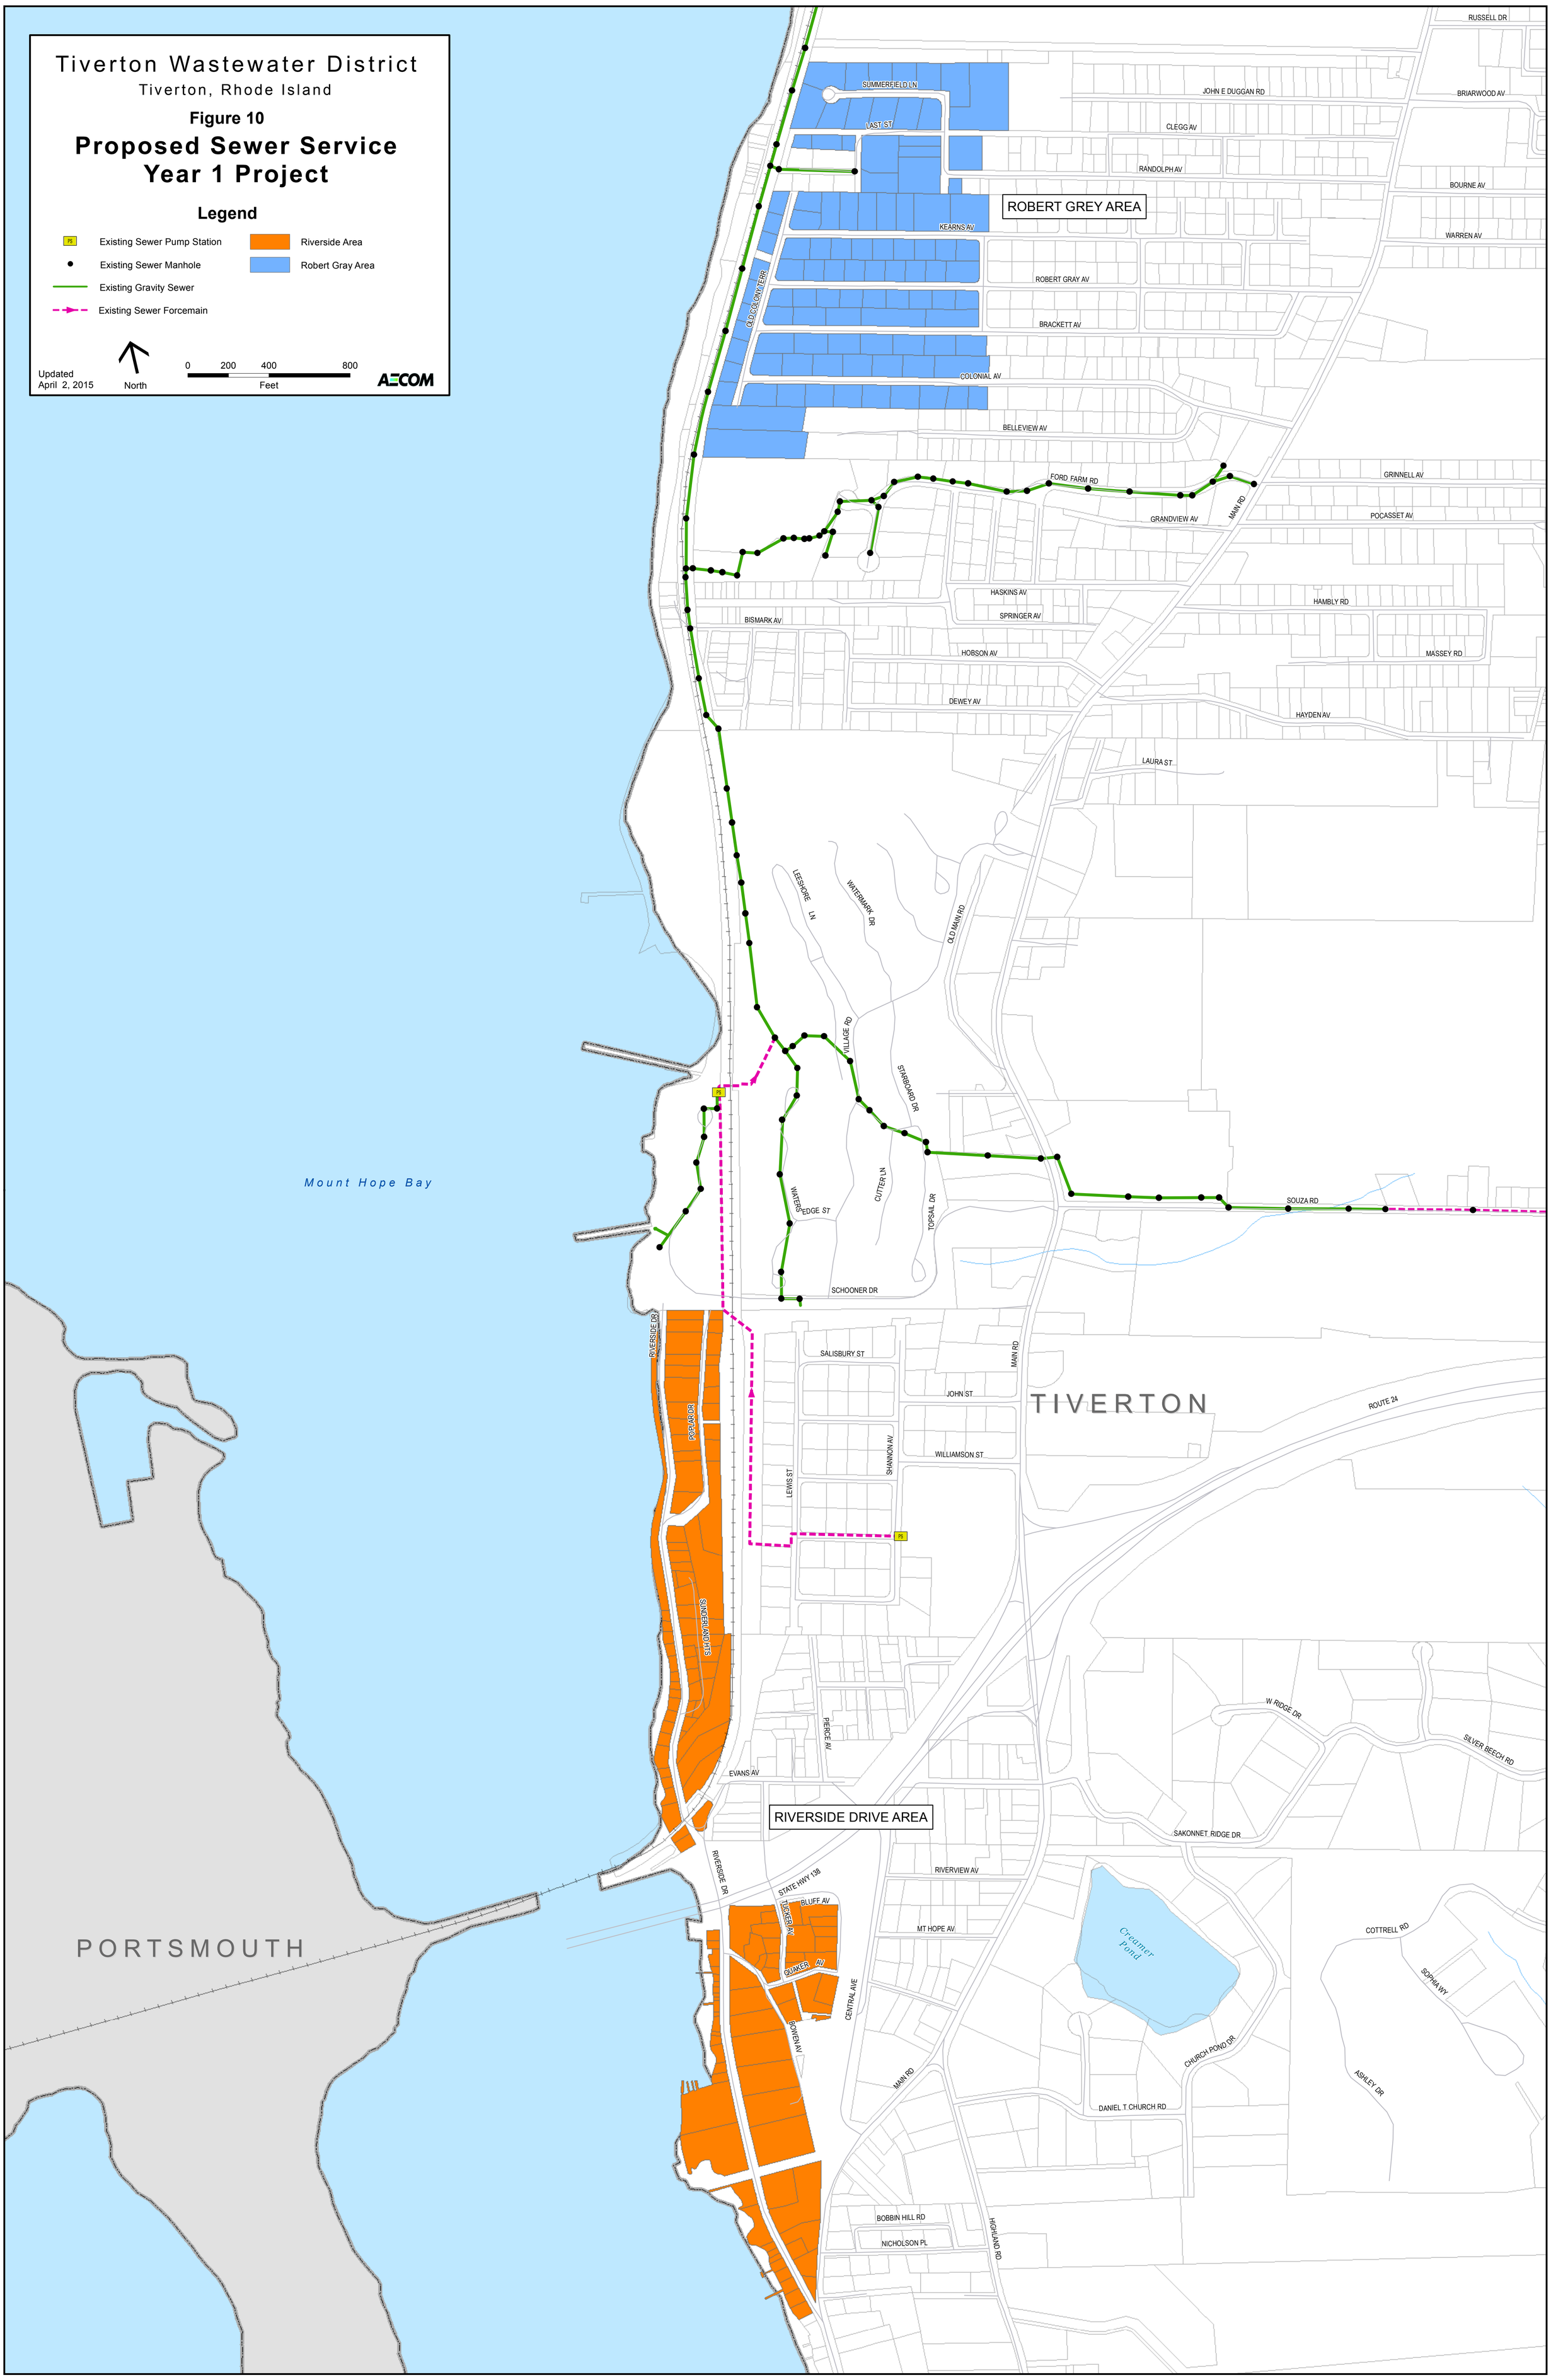

L:\projects\60277377 - Tiverton\PROJ\ISO\400 TECHNICAL INFORMATION AND TECHNICAL DISCIPLINE FILES\401 GIS\Maps\Figure 10.mxd
3/20/2015 2:57:35 PM